JOIST SCHEDULE			
TYPE	SIZE	SPACING	JOIST HANGER LOAD
J1	18" BCI 600	1'-4" OC	1500 LB
J2	2x8	1'-4" OC	750 LB
J3	16" BCI 500	1'-4" OC	1220 LB
J4	18" BCI 600	1'-0" OC	1120 LB
J5	11⅞" BCI 400	1'-4" OC	840 LB

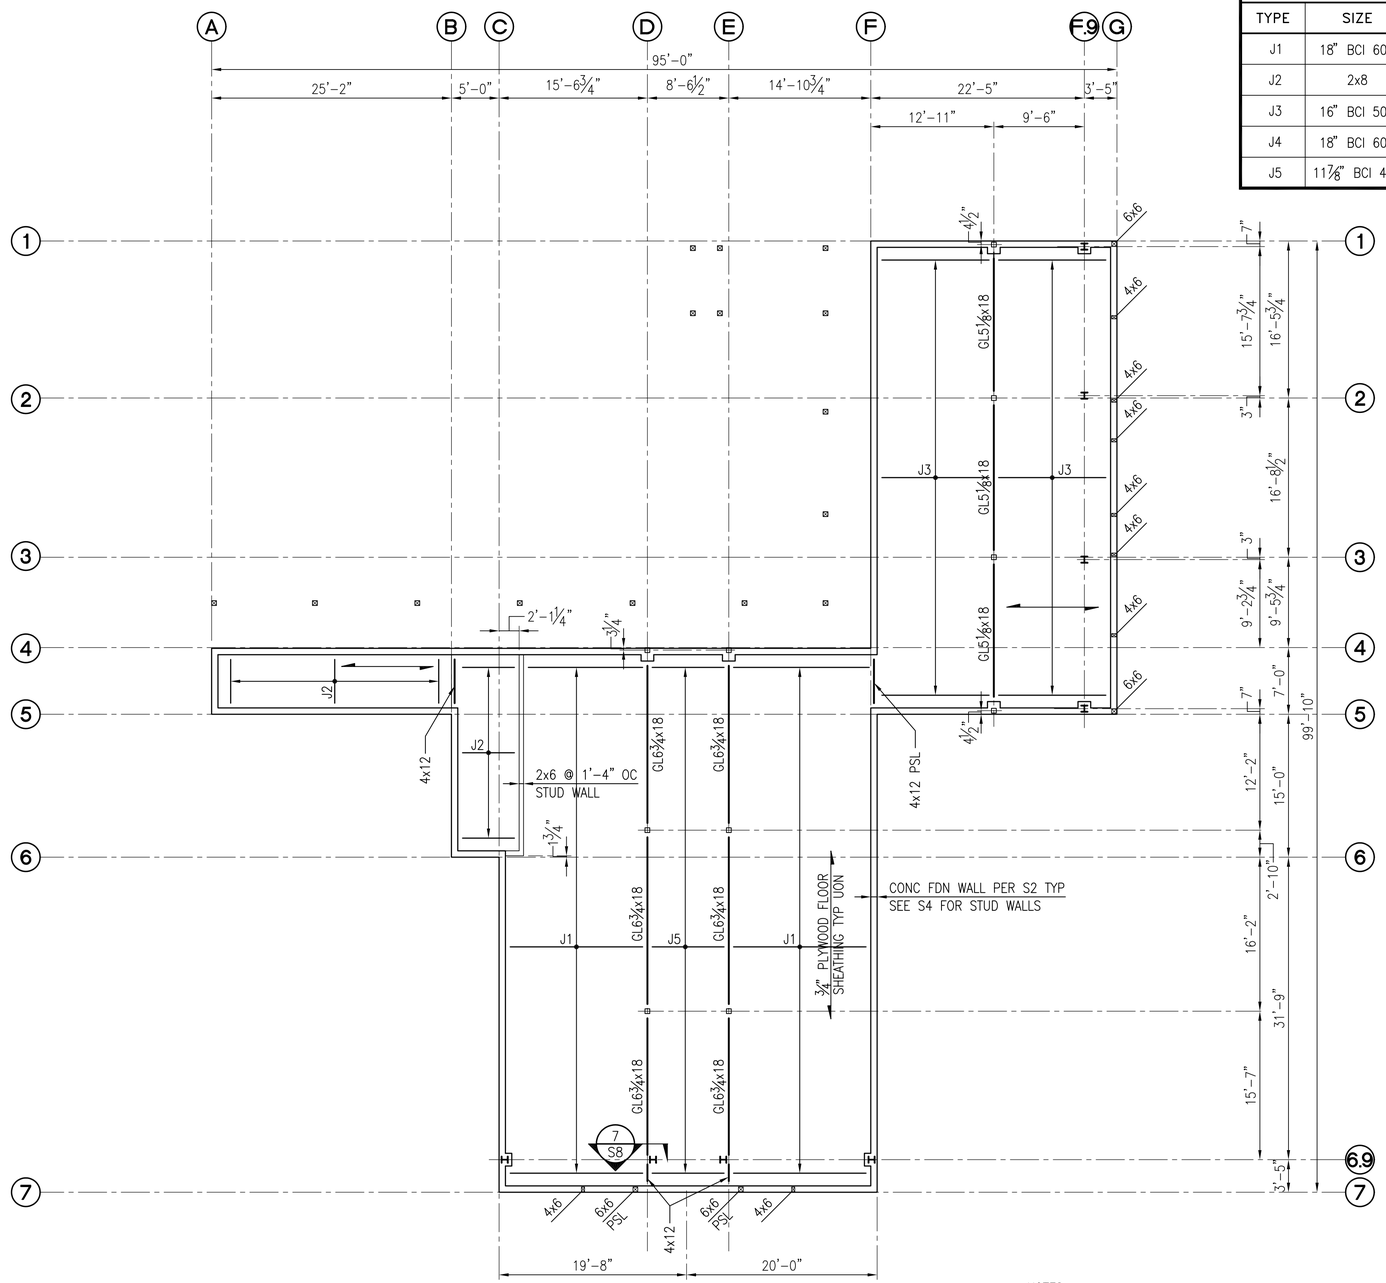

NOTES:

1. ELEVATIONS NOTED ARE WITH RESPECT TO FIRST FLOOR DATUM OF 0'-0".
2. FOR SHEAR WALL SCHEDULE SEE SHT S4.
3. TOP OF PLYWOOD FLOOR EL = 0'-0".

FIRST FLOOR FRAMING PLAN

SCALE: 1/8" = 1'-0"

NORTH

A.E. Rogers
ARCHITECTS, LLC
P.O. Box 34401 • Juneau, Alaska 99803
Tele 907.789.7589 Fax 907.789.1638

BBFM Engineers Inc.
510 L Street, Suite 200
Anchorage, AK 99501-1949
Phone: (907) 274-2236 Fax: 274-2520

STATE OF ALASKA 49TH DENNIS L. BERRIGAN No. CE 4838 REGISTERED PROFESSIONAL ENGINEER

AK Fire Marshal Review No. 2004 J-0057

SKAGWAY BAZAAR BUILDING

6th Avenue & Broadway
Skagway, Alaska 99840

Number	Date	By	Description of Revisions

Sheet Title
FIRST FLOOR FRAMING PLAN

Scale AS SHOWN
Designed SMG Drawn RJW
Date 3/10/04 Checked SMG
Approved By DLB Job Number

Sheet Number
S3 OF