#	STOREFRONT SCHEDULE
1	FIXED PANE TRANSOM
*PROVIDE SAFETY GLASS AS REQUIRED	

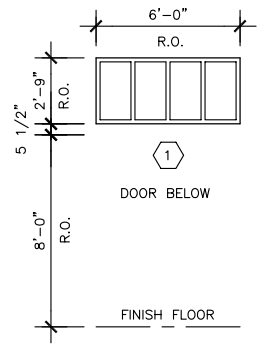

DOOR TYPES

1/4" = 1'-0"

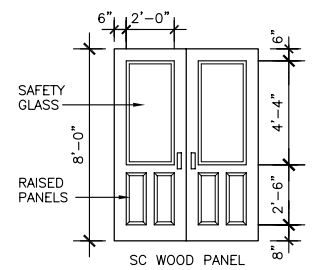

A

WOOD DOORS:
TO MATCH EXISTING

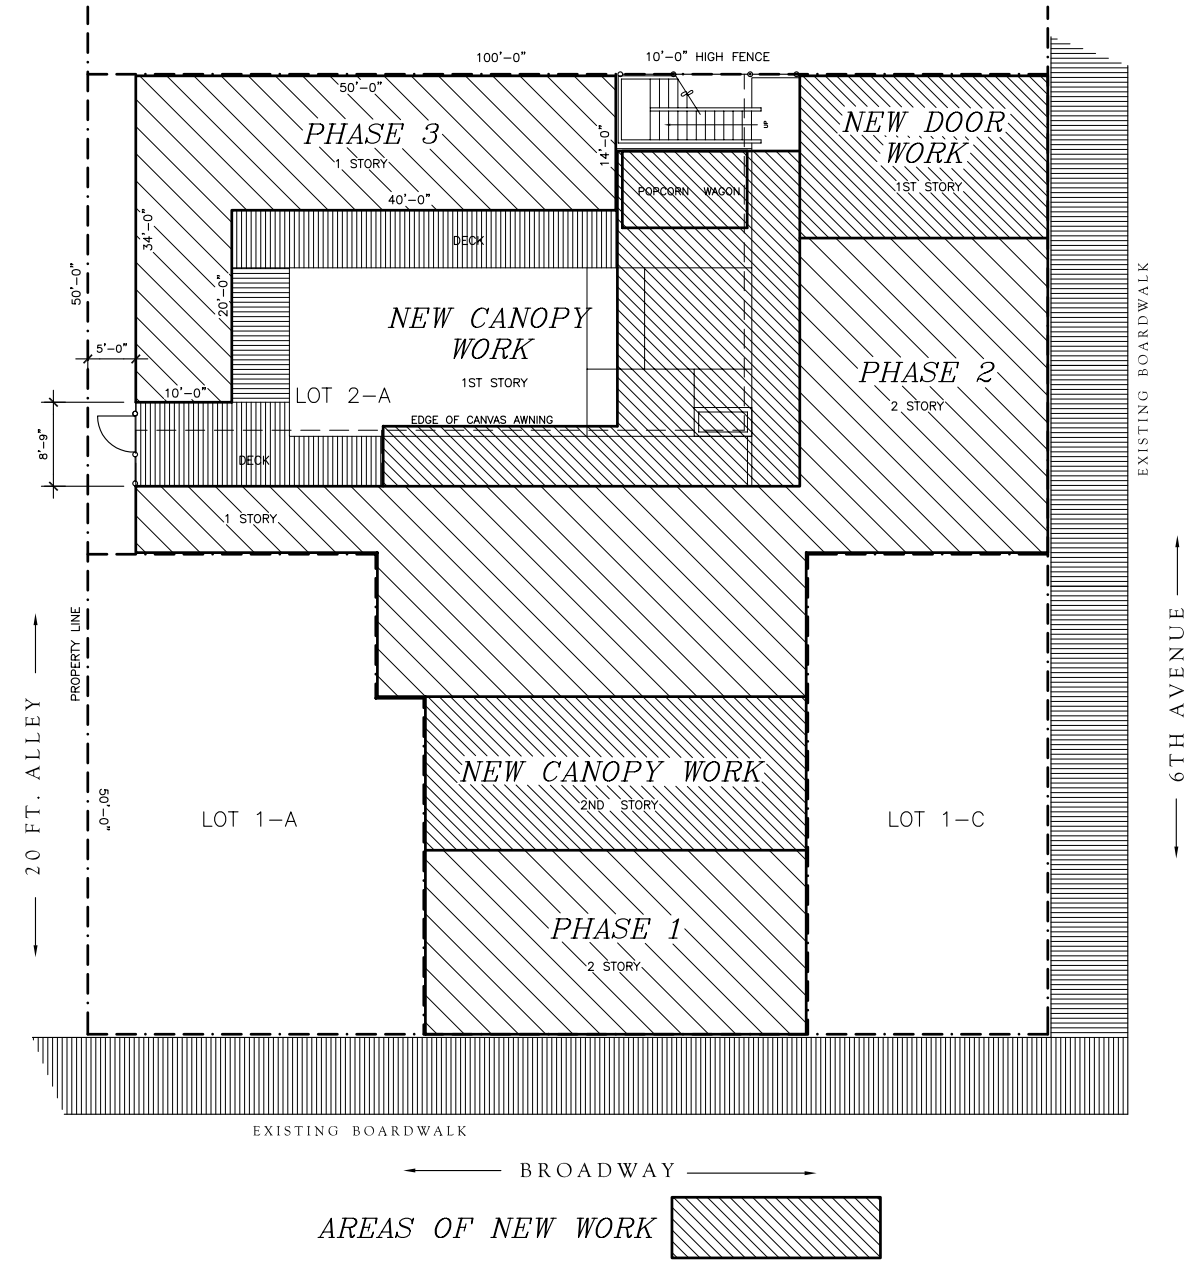

A **SITE PLAN – AREAS OF NEW WORK**

SCALE: 1" = 10'-0" D:\CAD\0602

0 5 10 20 30

1"= 10'-0"

A.E. Rogers
ARCHITECTS, LLC
P.O. Box 34401 • Juneau, Alaska 99803
Tele 907.789.7589 Fax 907.789.1638

STATE OF ALASKA 49th Alan E. Rogers No. A-5582 REGISTERED PROFESSIONAL ARCHITECT

AK Fire Marshal Review No. 2006J-0076

CONSTRUCTION DOCUMENTS

SKAGWAY BAZAAR BUILDING REMODEL

6th Avenue & Broadway
Skagway, Alaska 99840

Number	Date	By	Description of Revisions

Sheet Title
SITE PLAN
TRANSOM/DOOR
SCHEDULE

Scale AS SHOWN (HALF SCALE AT 11X17)
Designed AER Drawn AER
Date FEB 3, 2006 Checked AER
Approved By AER Job Number 0602

Sheet Number
A1 OF 3