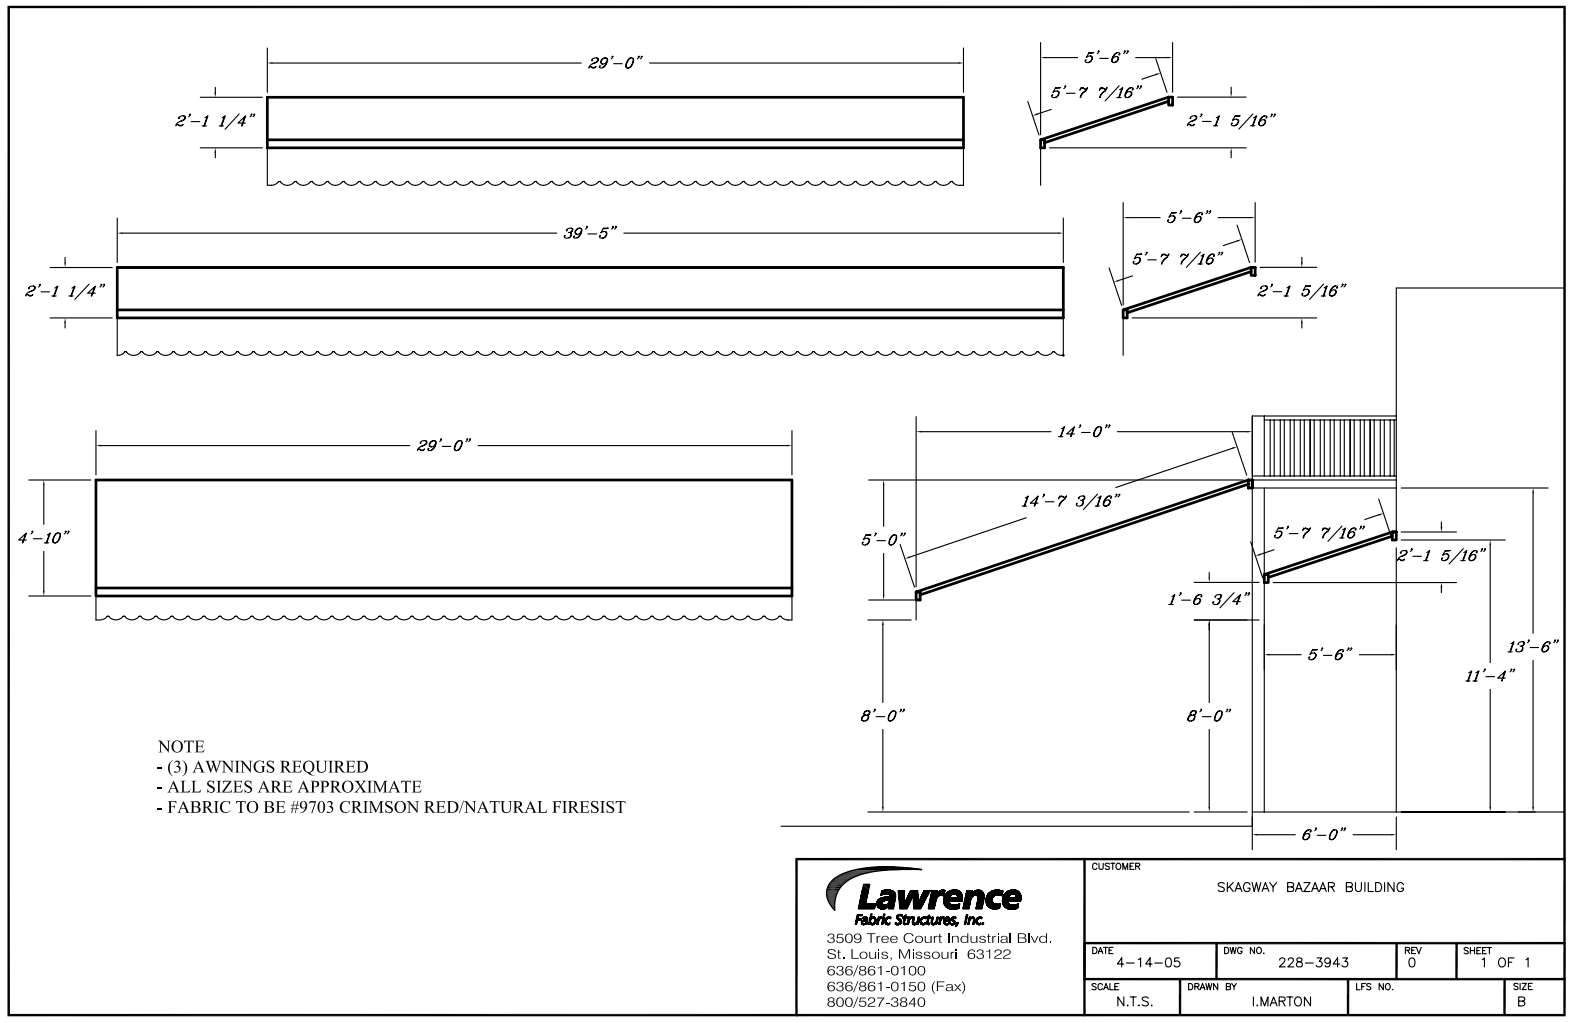

NOTE
- (3) AWNINGS REQUIRED
- ALL SIZES ARE APPROXIMATE
- FABRIC TO BE #9703 CRIMSON RED/NATURAL FIRESIST

Lawrence
Fabric Structures, Inc.
3509 Tree Court Industrial Blvd.
St. Louis, Missouri 63122
636/861-0100
636/861-0150 (Fax)
800/527-3840

CUSTOMER			
SKAGWAY BAZAAR BUILDING			
DATE 4-14-05	DWG NO. 228-3943	REV 0	SHEET 1 OF 1
SCALE N.T.S.	DRAWN BY I.MARTON	LFS NO.	SIZE B

SPRINKLER SYSTEM

EXTEND EXISTING SPRINKLER LINES & HEADS UNDER CANOPY AREAS TO MEET CODE

CANOPY SPECIFICATIONS

CANOPY MUST MEET 2003 IBC, SEC. 3105 & 2003 IFC, CHAPTER 24

CANOPY MUST MEET LATERAL & STRUCT. LOADS PER IBC CHAPTER 16

STRUCT. MEMBERS MUST BE PROTECTED TO PREVENT DETERIORATION PER IBC SEC. 3105.3

CANOPY FRAMES SHALL BE OF NON-COMBUSTIBLE MATERIAL, FIRE-RETARDANT-TREATED WOOD, OR WOOD OF TYPE IV SIZE (SEC. 3105.3)

CANOPY MATERIAL SHALL BE FLAME RESISTANT IN ACCORDANCE WITH NFPA 701 OR HAS A FLAME SPREAD INDEX NOT GREATER THAN 25 (ASTM E 84).

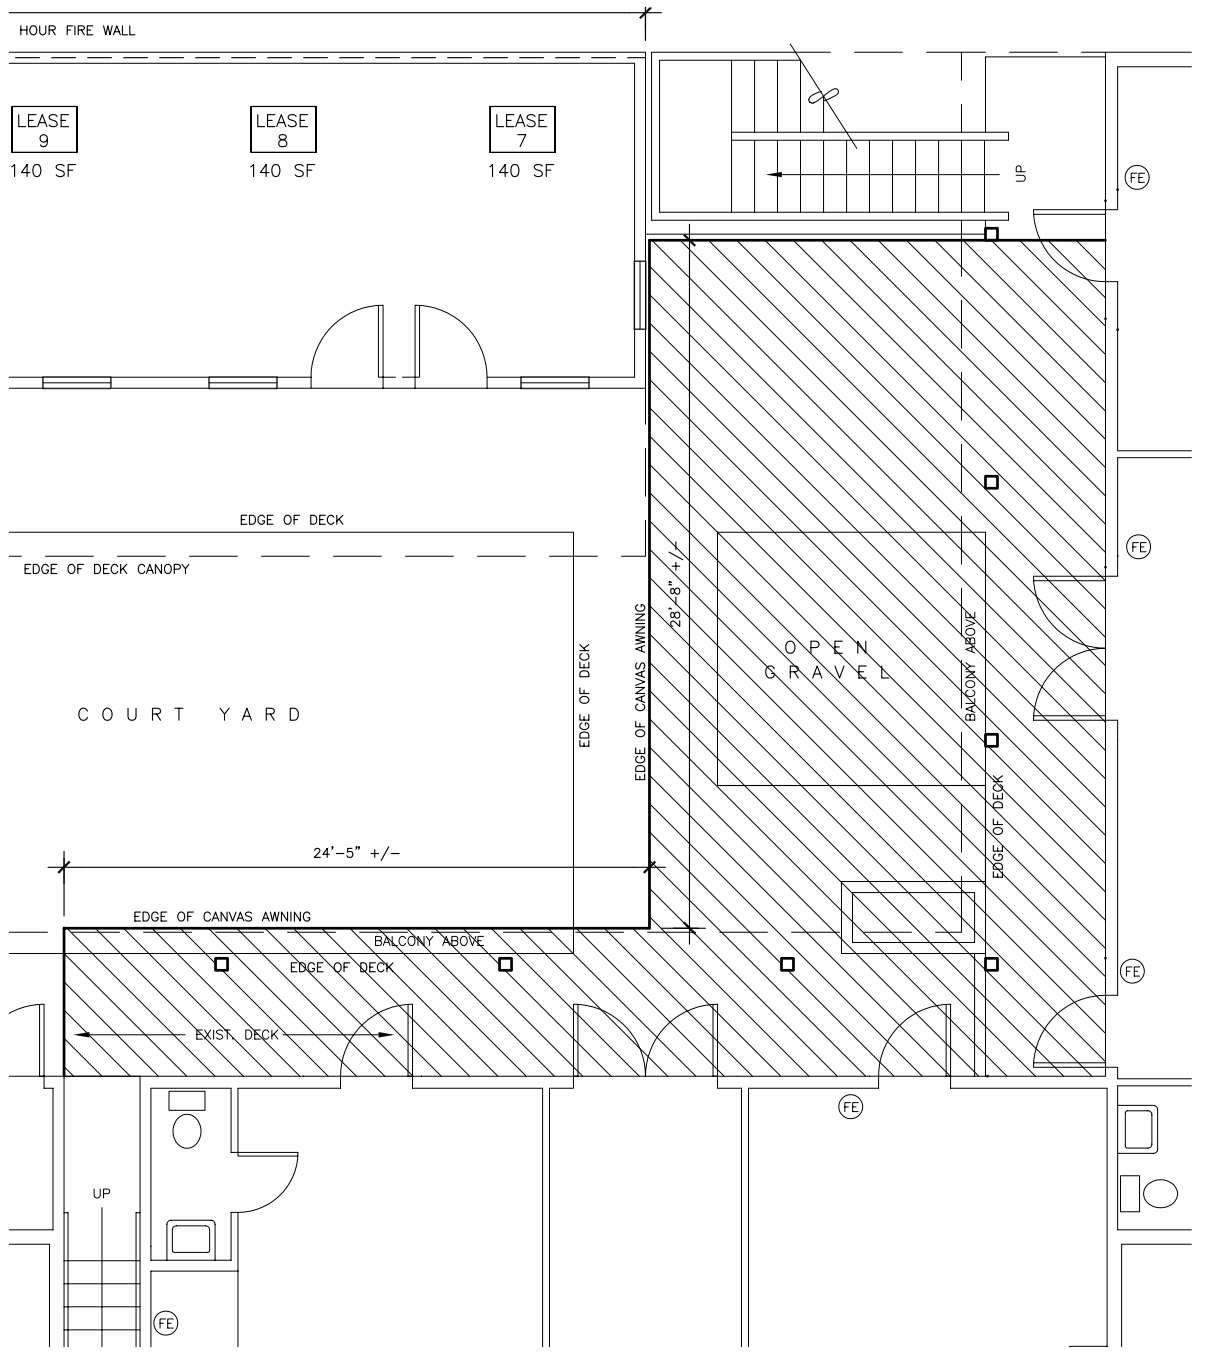

NORTH

A NEW CANOPY 1ST FLR
SCALE: 1/4" = 1'-0" D:\CAD\0602

NEW AWNING

EXISTING

0 2 4 8 12
1/4"= 1'-0"

A.E. Rogers
ARCHITECTS, LLC
P.O. Box 34401 • Juneau, Alaska 99803
Tele 907.789.7589 Fax 907.789.1638

STATE OF ALASKA 49th
Alon E. Rogers
No. A-5582
REGISTERED PROFESSIONAL ARCHITECT

AK Fire Marshal Review No. 2006J-0076

CONSTRUCTION DOCUMENTS

SKAGWAY BAZAAR BUILDING REMODEL

6th Avenue & Broadway
Skagway, Alaska 99840

Number	Date	By	Description of Revisions

Sheet Title
FLOOR PLAN

Scale AS SHOWN (HALF SCALE AT 11X17)
Designed AER Drawn AER
Date FEB 3, 2006 Checked AER
Approved By AER Job Number 0602

Sheet Number
A3 OF 3