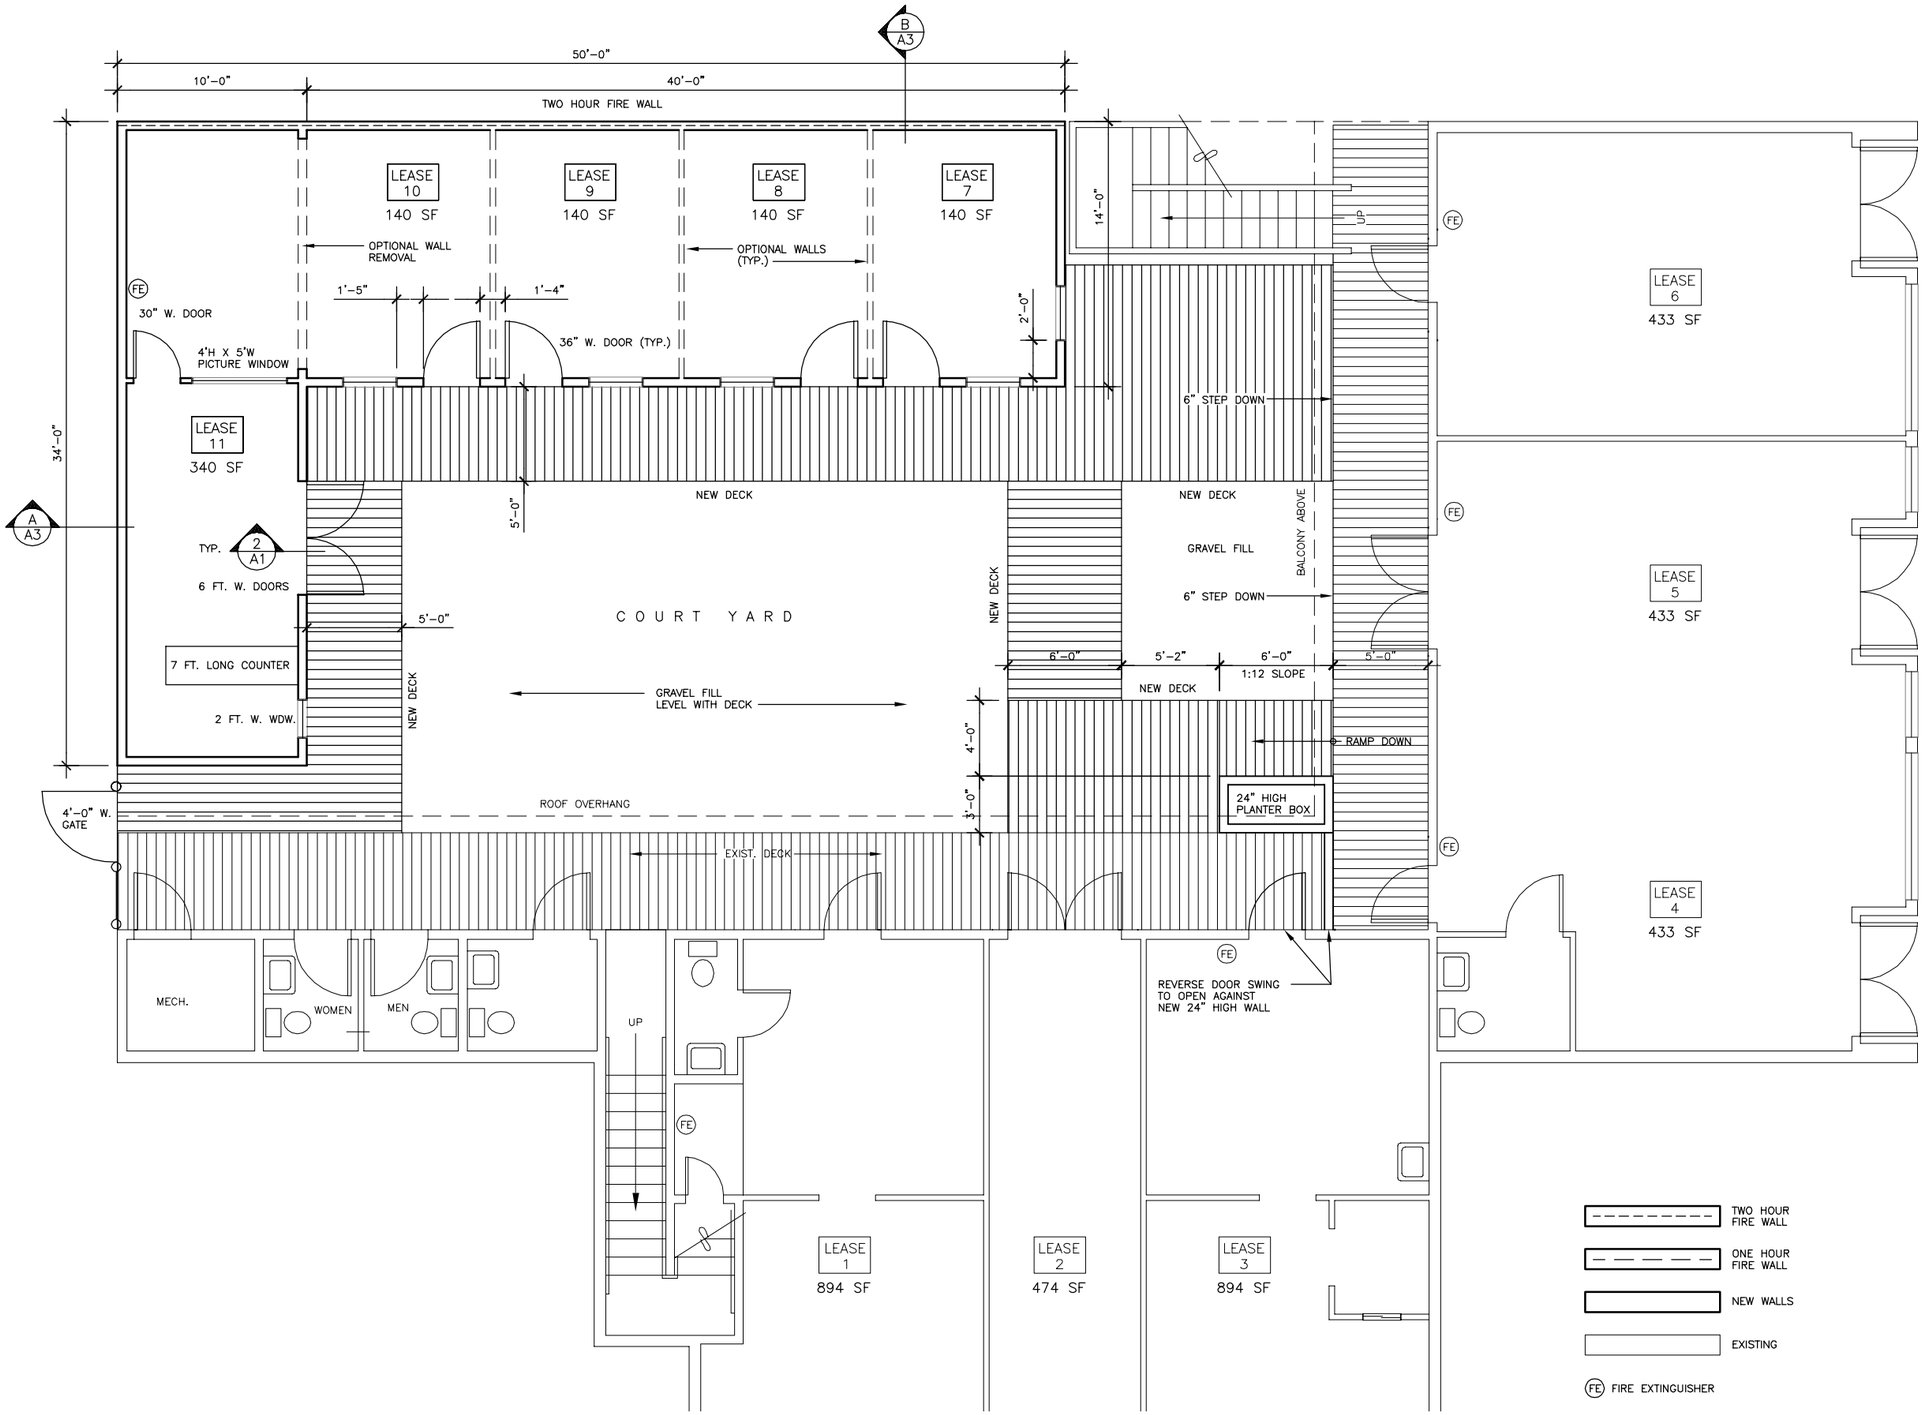

A PHASE 3 – FLOOR PLAN

SCALE: 1/4" = 1'-0" D:\CAD\0314

A.E. Rogers
ARCHITECTS, LLC
P.O. Box 34401 • Juneau, Alaska 9980
Tele 907.789.7589 Fax 907.789.163

STATE OF ALASKA 49th Alan E. Rogers No. A-5582 REGISTERED PROFESSIONAL ARCHITECT

AK Fire Marshal Review No. 2005J-0048

CONSTRUCTION DOCUMENTS

SKAGWAY BAZAAR BUILDING - PH. 3

6th Avenue & Broadway
Skagway, Alaska 99840

Number	Date	By	Description of Revisions

Sheet Title
FLOOR PLAN

Scale AS SHOWN (HALF SCALE AT 11X17)
Designed AER Drawn AER
Date NOV 3, 2004 Checked AER
Approved By AER Job Number 0314

Sheet Number
A2 OF 3